NOTE: THIS IS A CONCEPT DESIGN ONLY

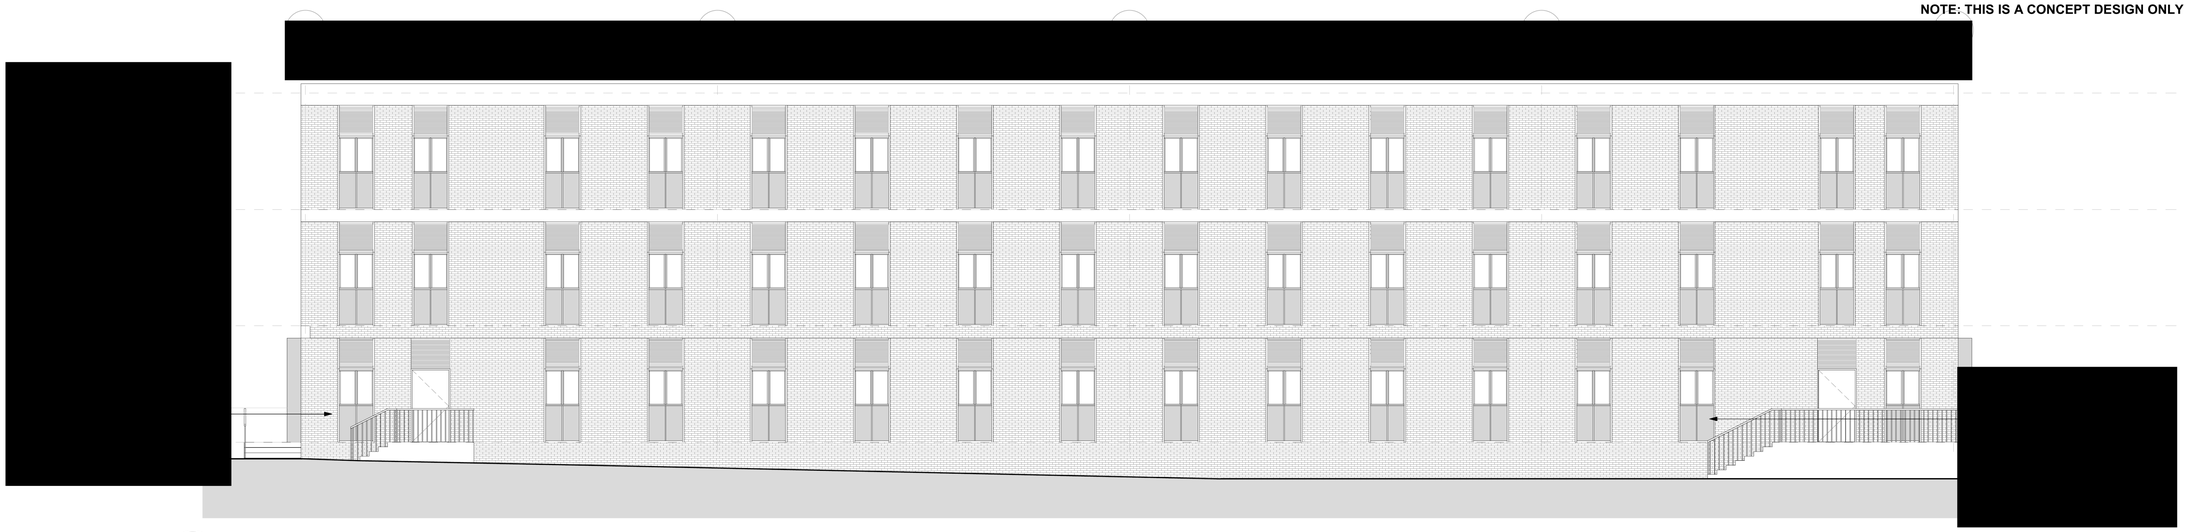

1 / 1400 — 024 EAST ELEVATION

SCALE 1 : 100

2 / 1400 — 024 WEST ELEVATION

SCALE 1 : 100

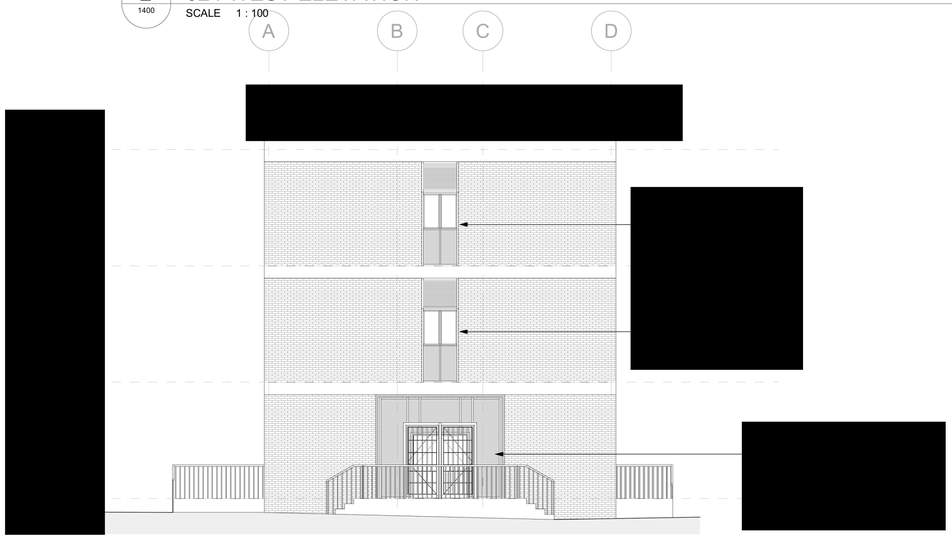

3 / 1400 — 024 SOUTH ELEVATION

SCALE 1 : 100

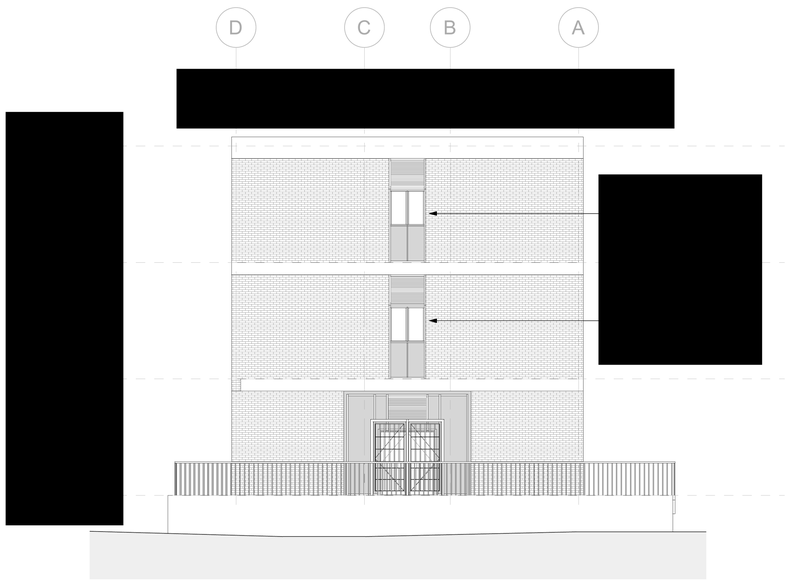

4 / 1400 — 024 NORTH ELEVATION

SCALE 1 : 100

© Crown copyright 2018

Verify all dimensions on site prior to construction. This drawing is to be read in conjunction with all relevant documents and drawings. Report all discrepancies to MoJ immediately.

No unauthorised use, disclosure, storage or copying.

Notes

Rev	Issued by	Issued to	Date	Description
P05	ATR		24/11/2025	Issued for Planning
P04	ATR		31/07/2025	Issued for Pre-Application
P03	ATR		13/03/2025	Phase 2 Revised Design Final Submission - BPRN updated
P02	ATR		29/11/2024	Revised Stage 2 package
P01	ATK	MoJ	29/09/2023	Phase 2 RIBA Stage 2 Final Submission

Key Plan

Project Status

Outline Planning Application

Client

Ministry of Justice

Project

Haslar IRC

Ministry of Justice, 102 Petty France, London, SW1H 9AJ

Project Description / Site

Indicative New Buildings

Project Address

Dolphin Way,
Gosport,
Hampshire
PO12 2AW

Building Type

024 ACCOMMODATION BLOCK

Drawing Title

INDICATIVE GENERAL ARRANGEMENT
ACCOMMODATION BLOCK ELEVATIONS

Originator Logo

AtkinsRéalis

Drawn By: MG/AM

Checked By: AP

Approved By: TC

Drawing Number

323319-15207-ATR-024-ZZ-DR-A-1400-S2-D0100

Sheet No.	Scale	Orig. Sheet Size	Rev.
1 of 1	1 : 100	@ A1	P05

Data Security Classification

OFFICIAL [redacted]

Suitability

S2

Titleblock Rev: P01