NOTE: THIS IS A CONCEPT DESIGN ONLY

5 / 1400 — 023 EAST ELEVATION
SCALE 1 : 100

2 / 1400 — 023 WEST ELEVATION
SCALE 1 : 100

1 / 1400 — 023 NORTH ELEVATION
SCALE 1 : 100

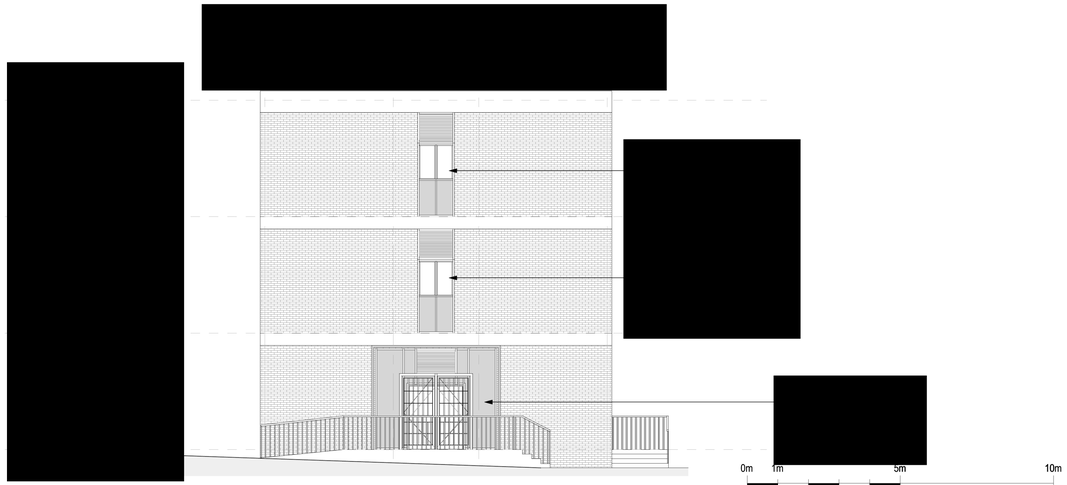

4 / 1400 — 023 SOUTH ELEVATION
SCALE 1 : 100

0m 1m 5m 10m
Scale 1:100

© Crown copyright 2018

Verify all dimensions on site prior to construction. This drawing is to be read in conjunction with all relevant documents and drawings. Report all discrepancies to MoJ immediately.

No unauthorised use, disclosure, storage or copying.

Notes

Rev	Issued by	Issued to	Date	Description
P05	ATR		24/11/2025	Issued for Planning
P04	ATR		31/07/2025	Issued for Pre-Application
P03	ATR		13/03/2025	Phase 2 Revised Design Final Submission - BPRN updated
P02	ATR		29/11/2024	Revised Stage 2 package
P01	ATK	MoJ	29/09/2023	Phase 2 RIBA Stage 2 Final Submission

Key Plan

Project Status
Outline Planning Application

Client
Ministry of Justice

Project
Haslar IRC

Ministry of Justice, 102 Petty France, London, SW1H 9AJ

Project Description / Site
Indicative New Buildings

Project Address
Dolphin Way,
Gosport,
Hampshire
PO12 2AW

Building Type
023 ACCOMMODATION

Drawing Title
INDICATIVE GENERAL ARRANGEMENT
ACCOMMODATION ELEVATIONS

Originator Logo
AtkinsRéalis

Drawn By: MG/AM
Checked By: AP
Approved By: TC

Drawing Number
323319-15207-ATR-023-ZZ-DR-A-1400-S2-D0100

Sheet No.	Scale	Orig. Sheet Size	Rev.
1 of 1	1 : 100	@ A1	P05

Data Security Classification
OFFICIAL

Suitability
S2

Template Rev: P01