1 Main Building South Elevation

Scale: 1:200

2 Main Building East Elevation

Scale: 1:200

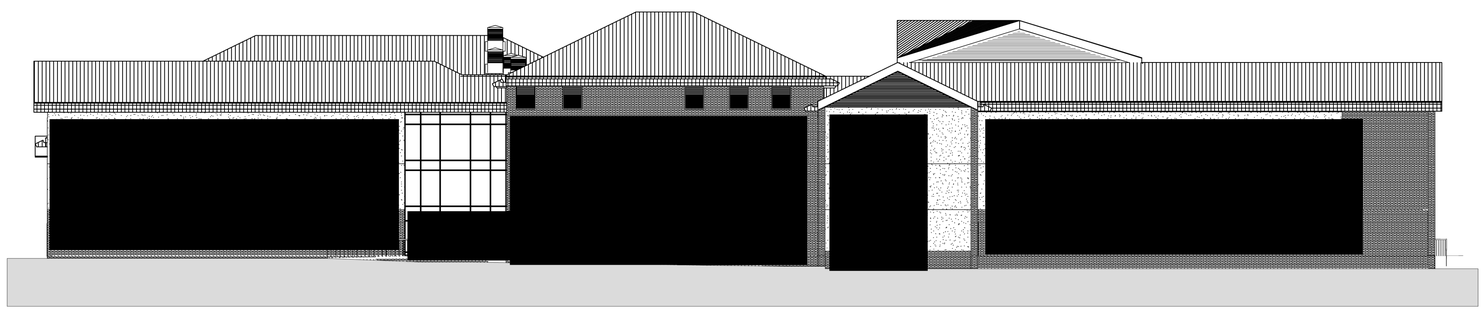

3 Main Building North Elevation

Scale: 1:200

4 Main Building West Elevation

Scale: 1:200

External Materials & Colours:

Plinth:

Brickwork:

Render:

Window Frames:

Fascias:

Roofs:

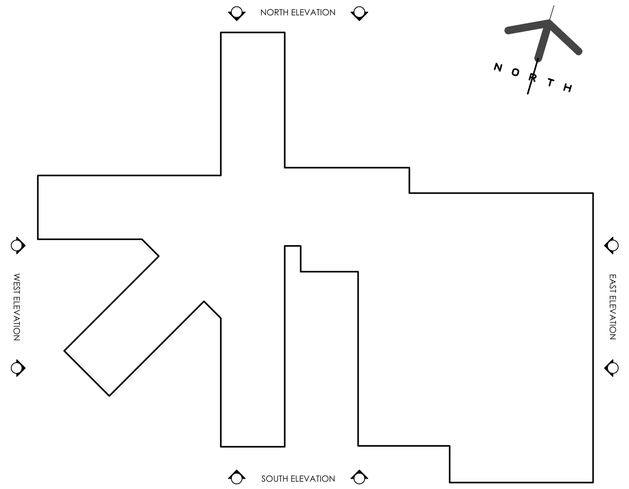

SCALE BAR 1:200

0 5 10 20m

© Crown copyright 2018

Do not scale from drawings. Verify all dimensions on site prior to construction. This drawing is to be read in conjunction with all relevant documents and drawings. Report all discrepancies to MoJ immediately.

No unauthorised use, disclosure, storage or copying.

Notes

Rev.	Date	Description
P03	05.09.2025	Stage 2 Final Issue
P02	05.082025	Stage 2 Issue
P01	18.04.2025	First Issue

Key Plan

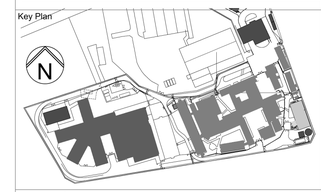

Project Status
RIBA Stage 2

Client
Home Office

Project
Campsfield IRC

2 Marsham Street, London, SW1P 4DF, United Kingdom

Project Description / Site
Campsfield IRC

Project Address
Kidlington, Oxfordshire
OX5 1RE

Building Type
022 - Main Block

Drawing Title
Indicative Elevations - Main Block

Originator Logo
EDGINGTONS ARCHITECTS

Drawn By	KS	Date	20.03.2025
Checked By	MSR	Date	31.03.2025
Approved By	MSR	Date	31.03.2025

Drawing Number
243925-15206-EDG-022-ZZ-DR-A-0103-S2-D0100

Sheet No.	Scale	Orig. Sheet Size	Rev.
1 of 1	1:200	@ A1	P03

Data Security Classification
Official

Suitability
S2

Tolerance Rev. P01