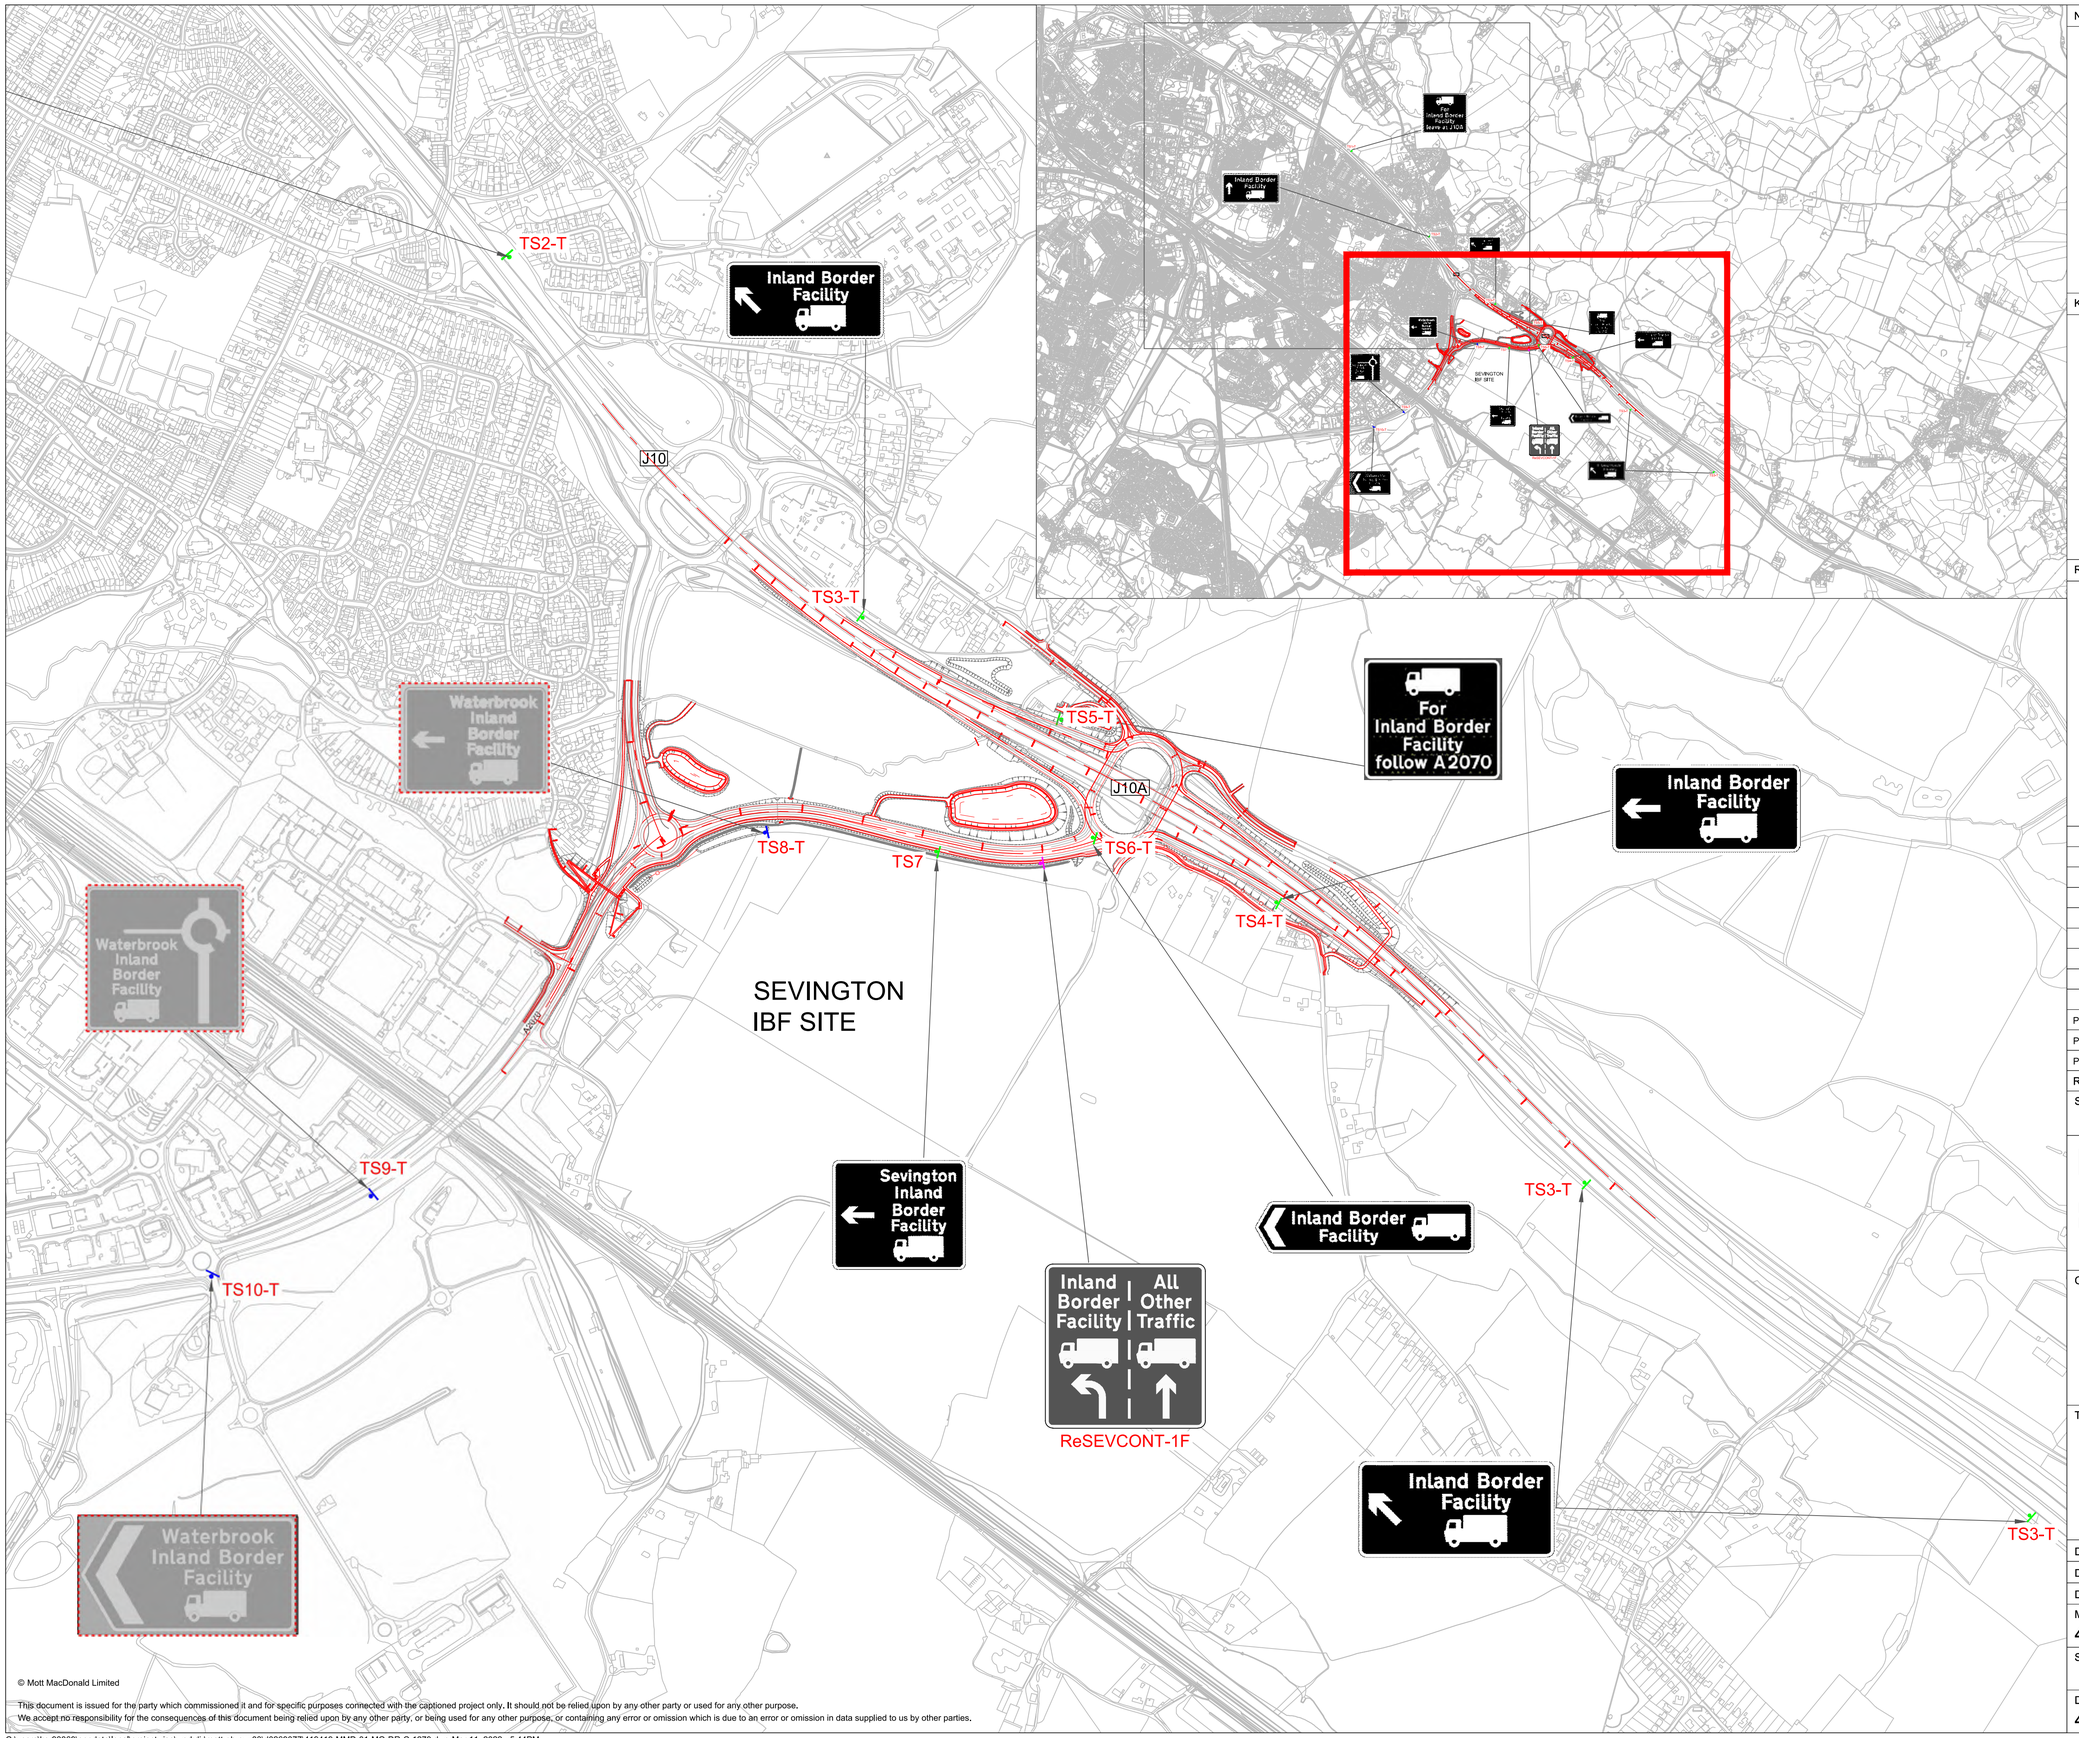

Notes

1. Waterbrook Inland Border Facility has been decommissioned. Hence, any temporary signage for Waterbrook is no longer required. These signs are marked with a red dashed boundary.
2. Replacement sign (ReSEVCONT-1F) has been drawn to replace the existing sign (reference SEVCONT-1F).
3. Existing signs marked with green sign symbols to be retained as is.

Key to symbols

- Waterbrook Signs (Historic Signs, no longer required)
- Existing Signs (as on ground)
- Replacement Sign

Reference drawings

Rev	Date	Drawn	Description	Ch'k'd	App'd
P01	03/12/20	AT	FIRST ISSUE	CG	KG
P02	10/12/20	AT	SIGN FACE AMENDED/NEW ADDED	CG	KG
P03.1	04/03/22	---		---	---

Status Stamp: NOT FOR CONSTRUCTION

MOTT MACDONALD
Stoneham Place
Stoneham Lane
Southampton
SO50 9NW
United Kingdom
T +44 (0)23 8062 8800
F +44 (0)23 8062 8801
W www.mottmac.com

Client
Department for Transport
Great Minster House
33 Horseferry Road
Westminster
London SW1P 4DR

Title
Future EU Roads Relationship
Sevington IBF & SPS-BCP
Temporary Signage
SDO Condition 13 Requirement
Sheet 02 of 02

Designed	CG	CG	Eng check	---	---
Drawn	---	---	Coordination	---	---
Dwg check	---	---	Approved	---	---

MMD Project Number	Scale at A1	Security
419419	1:5000	STD

Suitability Description | Suit. Code

Drawing Number: 419419-MMD-01-MO-DR-C-1279 | Revision: P03.1

© Mott MacDonald Limited

This document is issued for the party which commissioned it and for specific purposes connected with the captioned project only. It should not be relied upon by any other party or used for any other purpose.
We accept no responsibility for the consequences of this document being relied upon by any other party, or being used for any other purpose, or containing any error or omission which is due to an error or omission in data supplied to us by other parties.

C:\users\kar93369\appdata\local\projectwise\workdir\mott-gb-pw-03\d0269077\419419-MMD-01-MO-DR-C-1279.dwg Mar 11, 2022 - 5:44PM
KAR93369