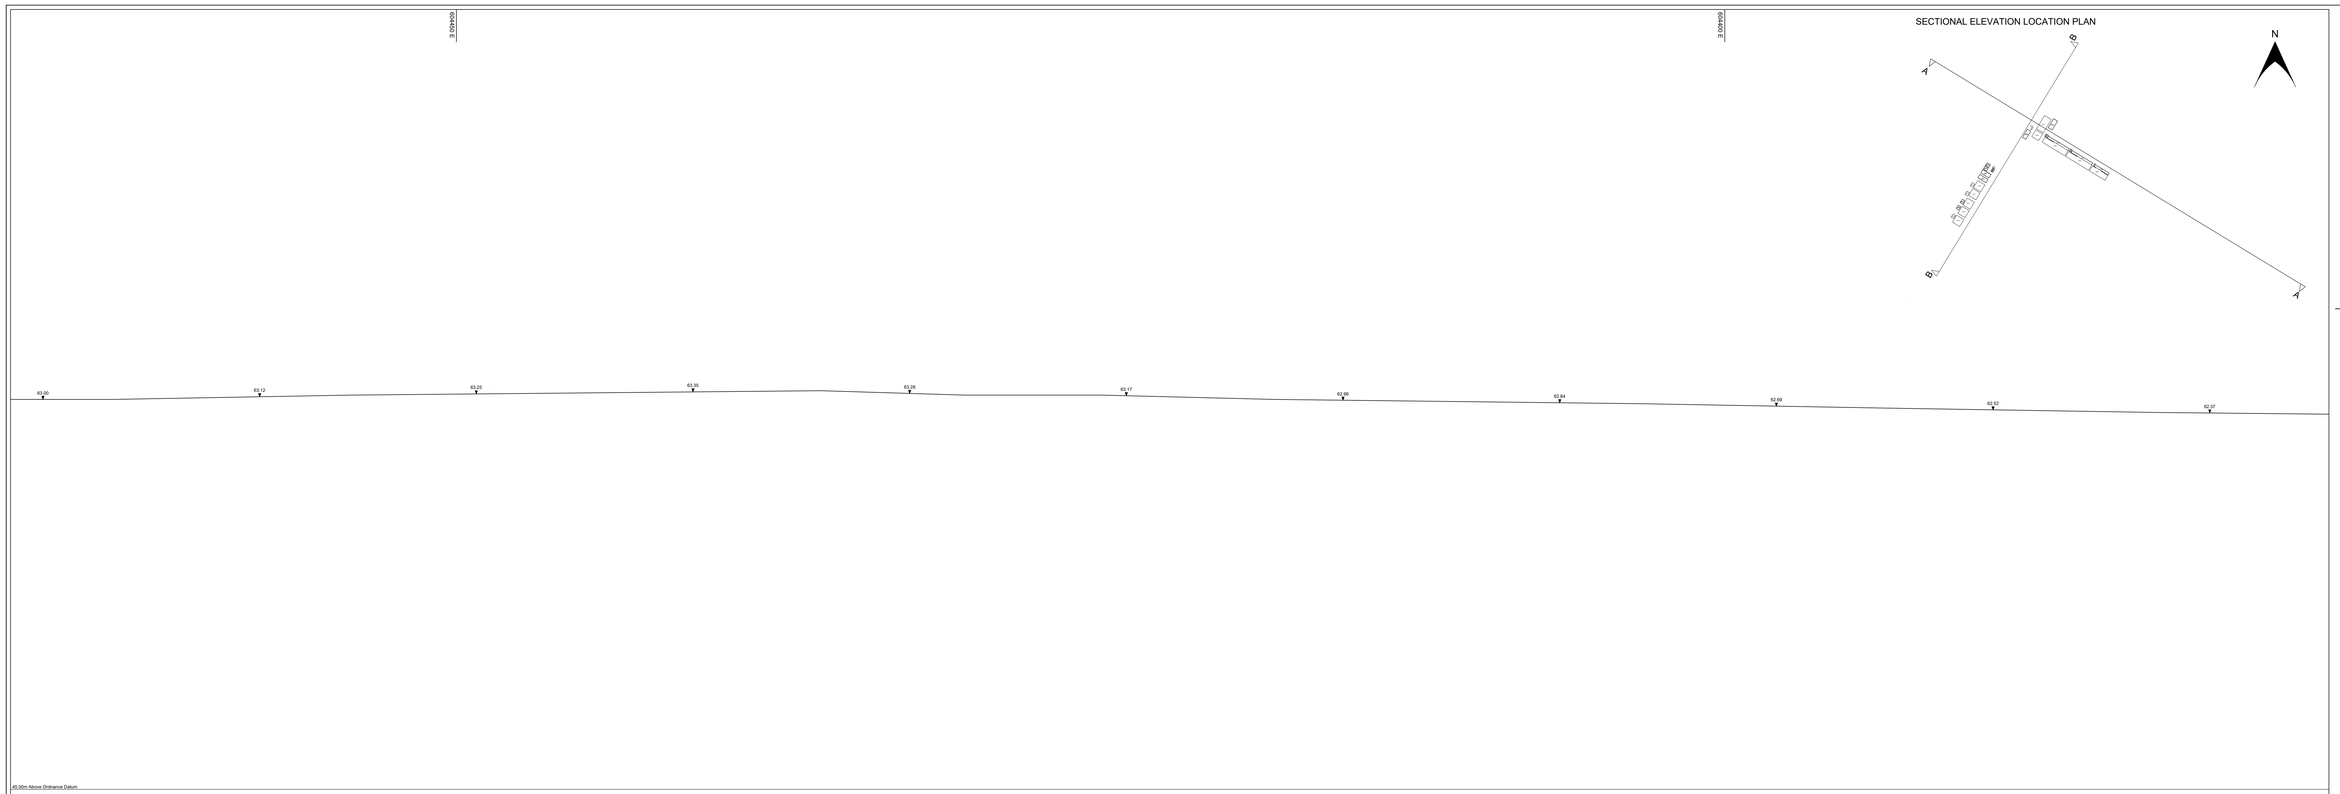

SECTIONAL ELEVATION A

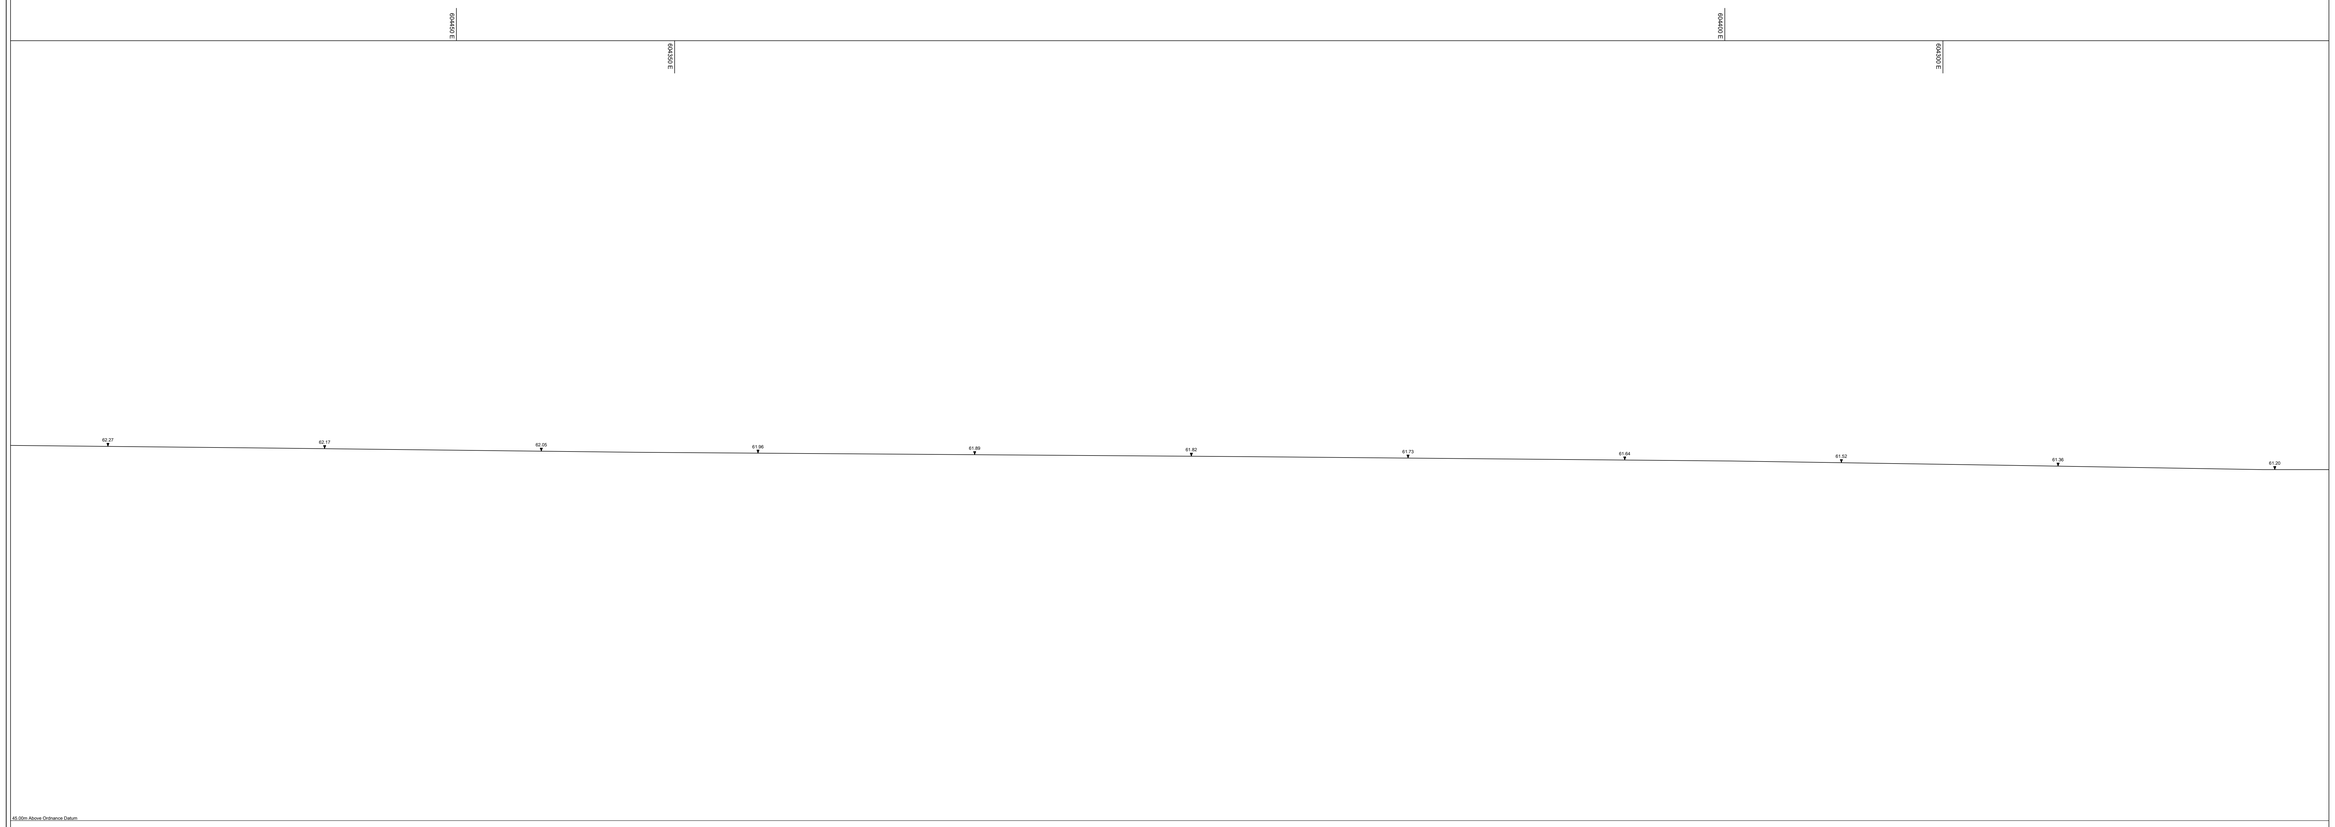

SECTIONAL ELEVATION A

SECTIONAL ELEVATION LOCATION PLAN

NOTES:
Copyright Chetwoods (Birmingham) Limited. No implied licence exists.

Contractors must verify all dimensions on site before commencing any work or shop drawings. This drawing is not to be scaled. Use figured dimensions only.

Subject to statutory approvals and survey.

Building areas are liable to adjustment over the course of the design process due to the ongoing construction detailing developments.

Please note the information contained within this drawing is solely for the benefit of the employer and should not be relied upon by third parties.

The CDM hazard management procedures for the Chetwoods aspects of the design of this project are to be found on the "Chetwoods - Hazard Analysis and Design Risk Assessment" and/or drawings. The full project design teams comprehensive set of hazard management procedures are available from the Principal Designer appointed for the project.

0m 2m 4m 6m 8m 10m

SCALE 1:100

North

STANDARD ABBREVIATIONS

AB	Air Brick	HR	Handrail
A/C	Air Conditioner	IC	Inspection Cover
AL	Arch Lever	IFES	Illuminated Fire Escape Sign
ASL	Arch Spring Level	IL	Invert Level
ATM	Automatic Teller Machine	IPF	Intruder Proof Fence
B	Bollard	JB	Junction Box
BGP	Break Glass Point	L	Light
Bk	Brick	LP	Lamp Post
BRW	Brick Retaining Wall	Max	Maximum
BS	Brise Soleil	Min	Minimum
BSL	Beam Soffit Level	OH	Overhead
BT	British Telecom	P	Paint/ed
Cab	Server Cabinet	P	Post
CB	Concrete Base	Pl.	Plinth
CBF	Close Boarded Fence	PL	Parapet Level
CCTV	Closed Circuit Television	PLI	Pavement Light
Ce	Ceiling	PS	Paving Stones
CH	Ceiling Hatch	Rad	Radiator
Chy	Chimney	RDM	Recessed Door Mat
CL	Cover Level	RE	Roofing Eye
CLF	Chain Link Fence	RG	Roofing Grid
Col	Column	RL	Ridge Level
Conc	Concrete	RS	Road Sign
CPS	Concrete Paving Slabs	RSh	Roller Shutter
CT	Cable Tray	RSJ	Rolled Steel Joist
Cup	Cupboard	RWP	Rain Water Pipe
D	Door Head Height	RWPH	Rain Water Pipe Hopper
DL	Door Lever	S	Soakaway
Dn	Down	S	Window Sill Level
DP	Down Pipe	SD	Sliding Door
DrC	Drainage Channel	SF	Security Fence
EJB	Electrical Junction Box	SG	Secondary Glazing
EM	Electricity Meter	Skd	Socket
EL	Eaves Level	Sk	Skylight
ES	Electric Strike	SO	Soakaway Outlet
ESO	Electrical Switchgear	Sol	Solar Panel
FA	Fire Alarm	SP	Sign Post
F	Floor	Spr	Sprinkler
FB	Flower Bed	SS	Security Sensor
FE	Fire Extinguisher	SV	Stop Valve
FH	Fire Hydrant	Sw	Switch
FHR	Fire Hose Reel	TJB	Telephone Junction Box
FL	Floor Level	Tr	Trunking
FL	Finished Level	Typ	Typical
g	grille	V	Vent
G	Gully	VP	Vent Pipe
GM	Gas Meter	W	Wall
GV	Gas Valve	WH	Water Heater
H	Window Head Level	WM	Water Meter
h	height	WSL	Window Spring Level
HB	Hand Basin	Wt	Worktop

OTHER ABBREVIATIONS

BT	British Telecom	RSS	Rubberised Safety Surface
CC	Coal Chute	SL	Sump Level
CTV	Cable Television	SBM	Site Bench Mark
IRS	Illuminated Road Sign	St	Stanchion
EIC	Electrical Inspection Cover	Tac	Tactile Paving
FBC	Fire Brigade	TC	Telecom Inspection Cover
LB	Litter Bin	TL	Traffic Light
MH	Manhole	TMCB	Traffic Management Control Box
OSBM	Ordnance Survey Bench Mark	TMIC	Traffic Management Inspection Cover
PB	Pillar Box	WV	Water Valve

LEGEND

22.70	Ceiling level
F22.70	False ceiling level
	Stair/step arrows point up
	Sloping ceiling arrows point up
	Roof arrows point down
	Assumed detail

SHEET LAYOUT

SHEET 1 5861-CA-00-XX-DR-A-00451	SHEET 2 5861-CA-00-XX-DR-A-00452	SHEET 3 5861-CA-00-XX-DR-A-00453	SHEET 4 5861-CA-00-XX-DR-A-00454	SHEET 5 5861-CA-00-XX-DR-A-00455	SHEET 6 5861-CA-00-XX-DR-A-00456	SHEET 7 5861-CA-00-XX-DR-A-00457

Rev	Revision Description	Date	Author/Reviewer
P01	PLANNING ISSUE.	15.04.25	JC

PLANNING

32 Frederick Street
Birmingham, B1 3HH
+44 (0)121 234 7500
www.chetwoods.com

chetwoods

Project
SEVINGTON IBF

Client
JLL

Drawing Title
EXISTING SITE SECTIONS
SECTIONAL ELEVATIONS - A
SHEET 3

Scale	Size	Drawn	Checked	Date
1:100	A0	JC	SA	15/04/2025

Project	Originator	Functional	Spatial	Form	Discipline	Number	Rev.
5861	CA	00	XX	DR	A	00453	P01