


Appendix 1f

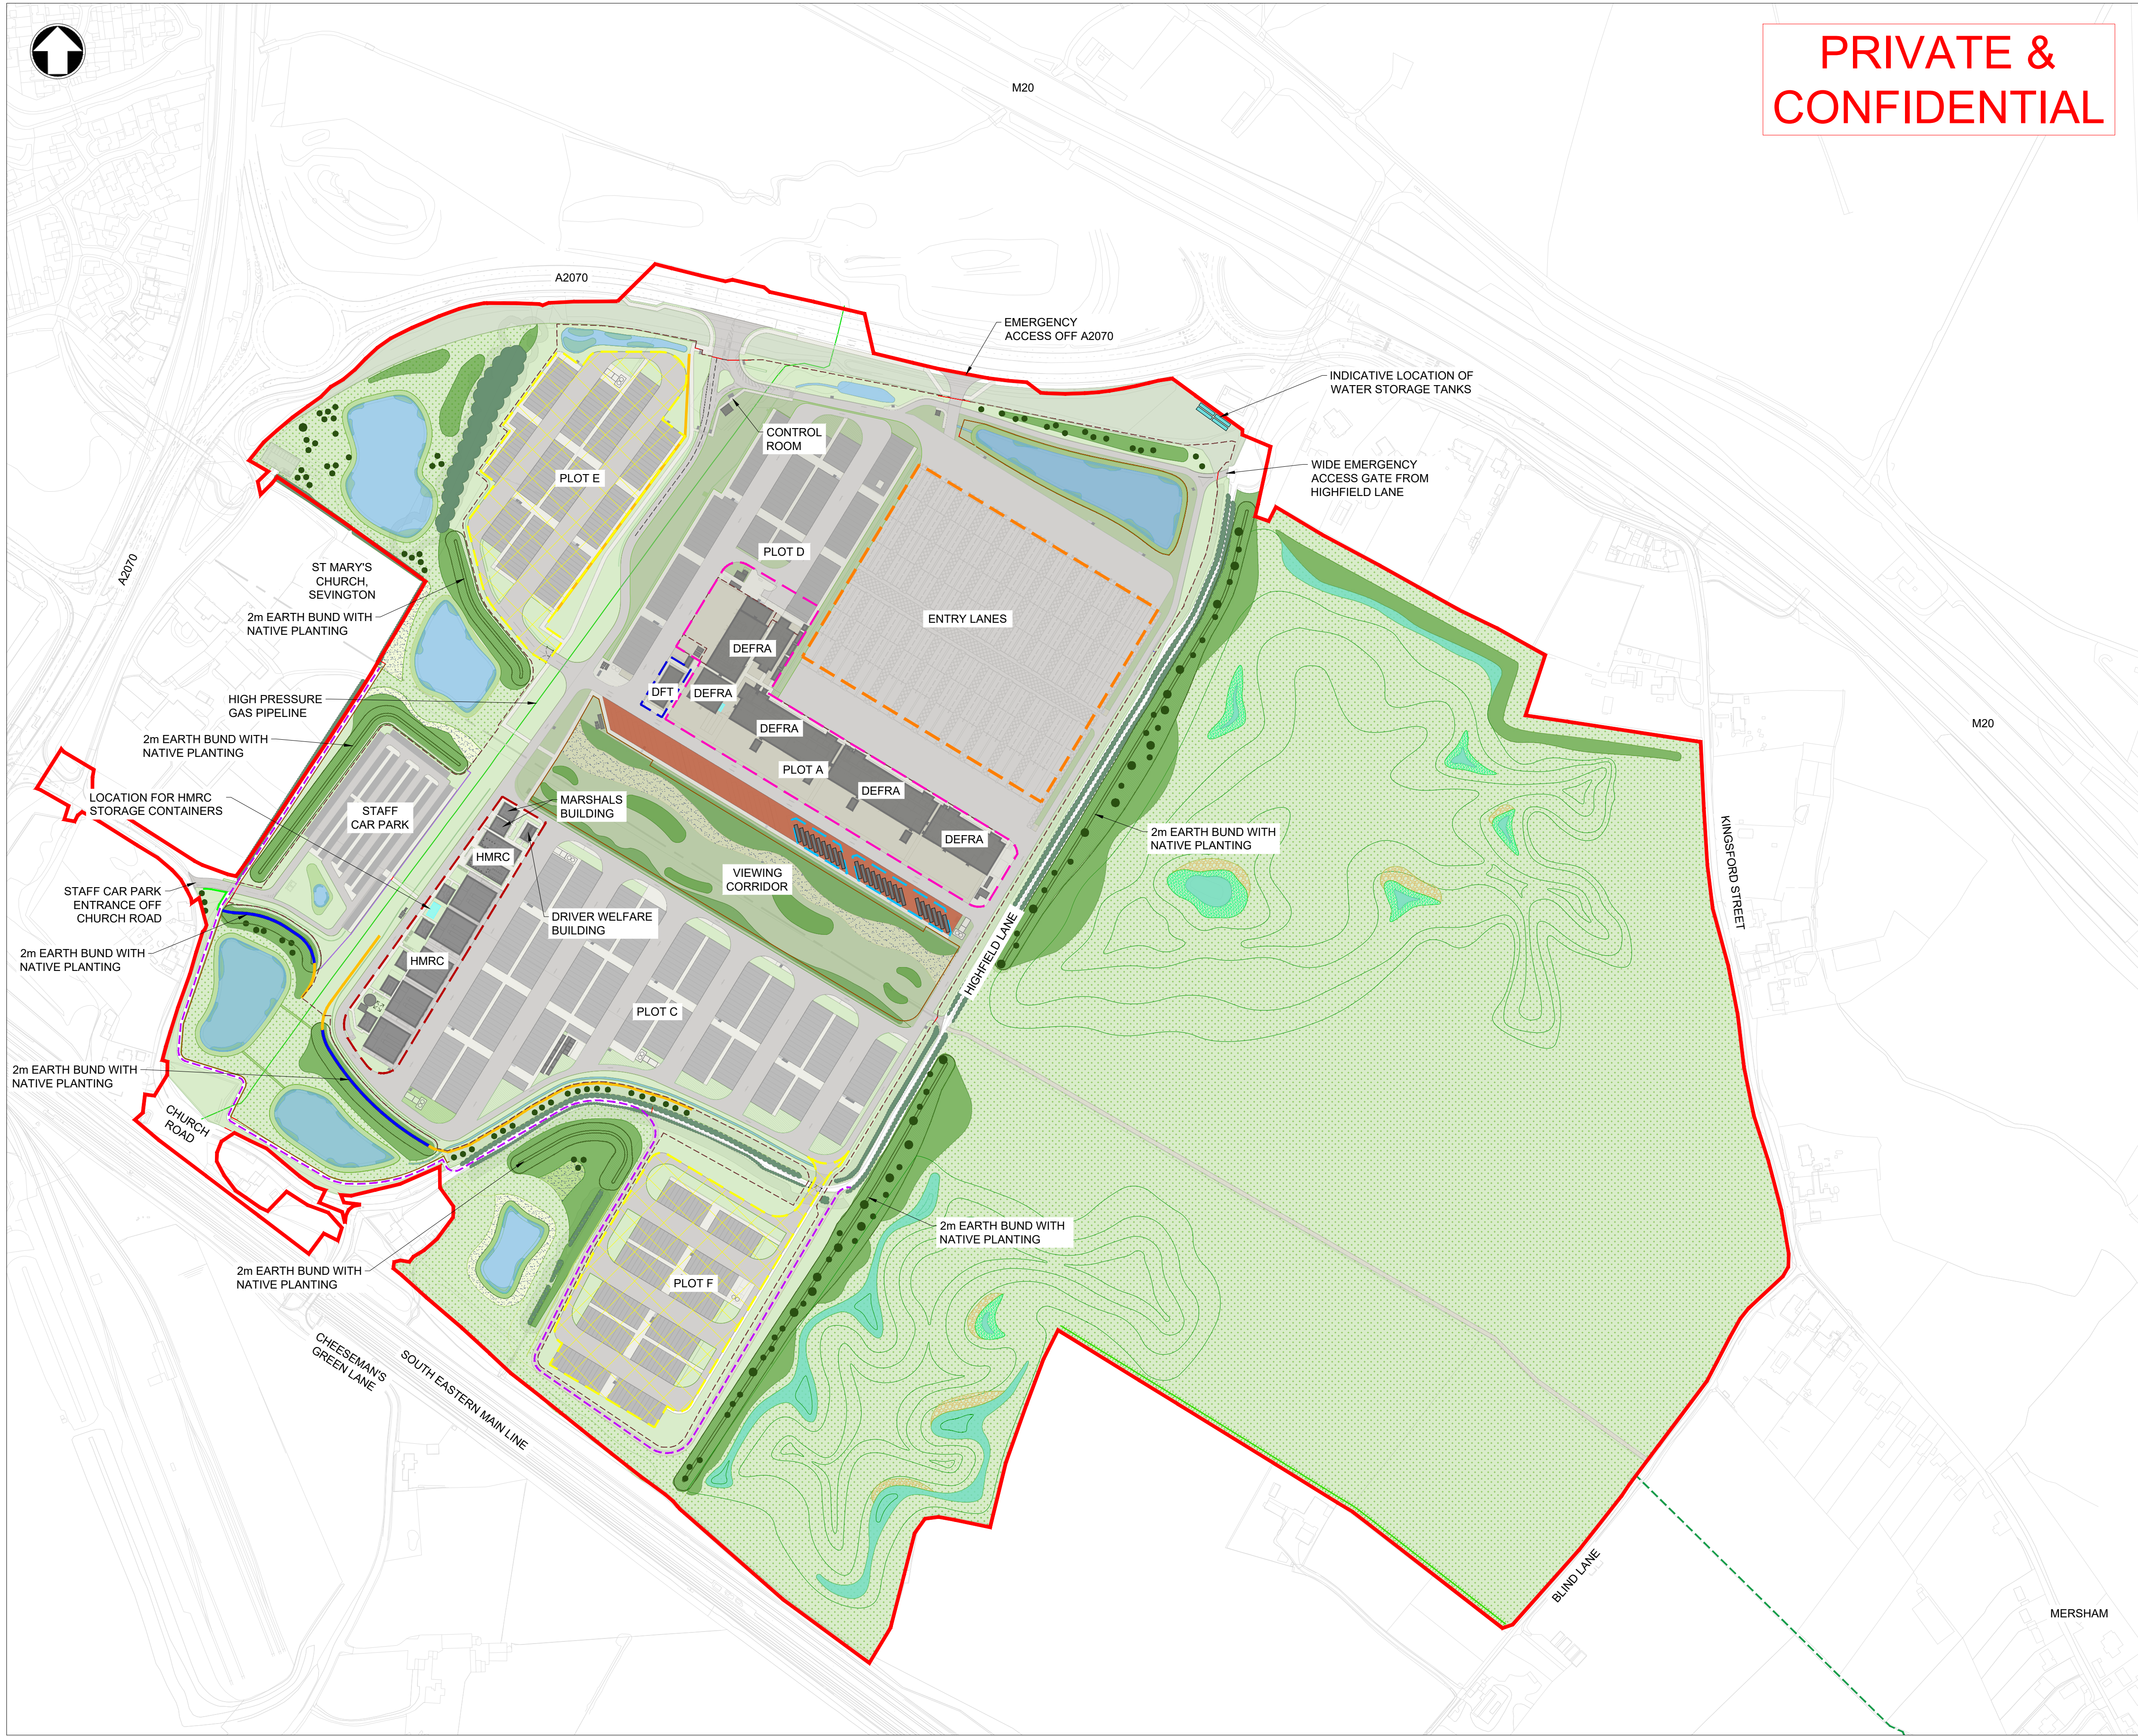

PRIVATE &
CONFIDENTIAL



Notes

1. DO NOT SCALE FROM THIS DRAWING
2. ALL CURRENT PROPOSALS SUBJECT TO ONGOING PLANNING PERMISSION PROCESS
3. THE MAXIMUM HEIGHT OF BUILDINGS IS NO HIGHER THAN 12M ABOVE GROUND.

KEY:

- SITE BOUNDARY
- GRASSLAND RETAINED
- VEGETATION RETAINED
- NATIVE PLANTING
- SPECIMEN TREE PLANTING
- AMENITY GRASSLAND
- SPECIES RICH WILDFLOWER MEADOW
- OPEN GRASSLAND
- SUDS PONDS
- WILDFLOWER WETLAND MEADOW
- REPTILE AND INVERTEBRATE BANK
- SWALE/WETLAND SCRAPE
- VEHICULAR ROUTES
- PARKING BAYS
- PEDESTRIAN ACCESS ROUTES
- BUILDINGS
- SECURITY INFRASTRUCTURE INCLUDING MARSHAL CABIN, MARSHAL SHELTERS, GATE CABIN
- FIRE WATER TANKS
- AMEY/ESG CONSTRUCTION COMPOUND FOR COMPLETION OF BCP WORKS (JUNE 2022)
- FENCING (2.6m PALISADE FENCE)
- POST & RAIL FENCE
- GATE
- 1.8m CHAIN LINK FENCE
- 3m NOISE BARRIER ON BUND
- 4.5m NOISE BARRIER
- 5m NOISE BARRIER
- 2.1m HIGH CLOSE BOARDED FENCE
- PUBLIC RIGHT OF WAY DIVERSION
- PUBLIC RIGHT OF WAY TO REMAIN
- HMRC DEVELOPMENT PLOT AREA
- DFT DEVELOPMENT PLOT AREA
- DEFRA DEVELOPMENT PLOT AREA
- PLOT SUSPENDED IN JULY 2021
- HGV BAYS RESERVED FOR CONTAINER TRAILER PARKING FOR POAO & APHA (24 No.)
- COVID TESTING AREA

P01	06/11/20	RB	FOR APPROVAL	SM	KG
P02	15/01/21	RB	DEFRA BCP AMENDED	GT	KG
P03	26/01/21	RB	HMRC PLOT AMENDED	SM	KG
P04	30/03/21	RB	ISSUED FOR APPROVAL	SM	KG
P05	06/10/21	RB	FOR ARTICLE 4 SUBMISSION	CC	KG
P06	27/10/21	RB	FOR ARTICLE 4 SUBMISSION	CC	KG
P07	28/10/21	RB	FOR ARTICLE 4 SUBMISSION	RB	KG
P08	17/11/21	RB	FOR ARTICLE 4 SUBMISSION	CC	KG
P09	14/03/22	RB	FOR ARTICLE 4 SUBMISSION	CC	KG
P10	24/03/22	RB	FOR ARTICLE 4 SUBMISSION	CC	KG
Rev	Date	Drawn	Description	Ch'k'd	App'd

Status Stamp

For Approval

M
MOTT
MACDONALD

Stoneham Place
Stoneham Lane
Southampton
SO50 9NW
United Kingdom
T +44 (0)23 8062 8800
F +44 (0)23 8062 8801
W www.mottmac.com

Client

Department for Transport
Great Minster House
33 Horseferry Road
Westminster
London SW1P 4DR

Title

FUTURE EU ROADS RELATIONSHIP
SEVINGTON IBF
GENERAL ARRANGEMENT
MAY 2022
Sheet 1 of 1

Designed	HW	HW	Eng check	CC	CC
Drawn	RB	RB	Coordination	CC	CC
Dwg check	RB	RB	Approved	KG	KG
MMD Project Number		Scale at A1			Security
419419		1:2500			STD
Suitability Description					Suit. Code
Suitable for Stage Approval					S4
Drawing Number				Revision	
419419-MMD-01-MO-DR-C-0182				P10	